




FRONT ELEVATION
SCALE 1:100

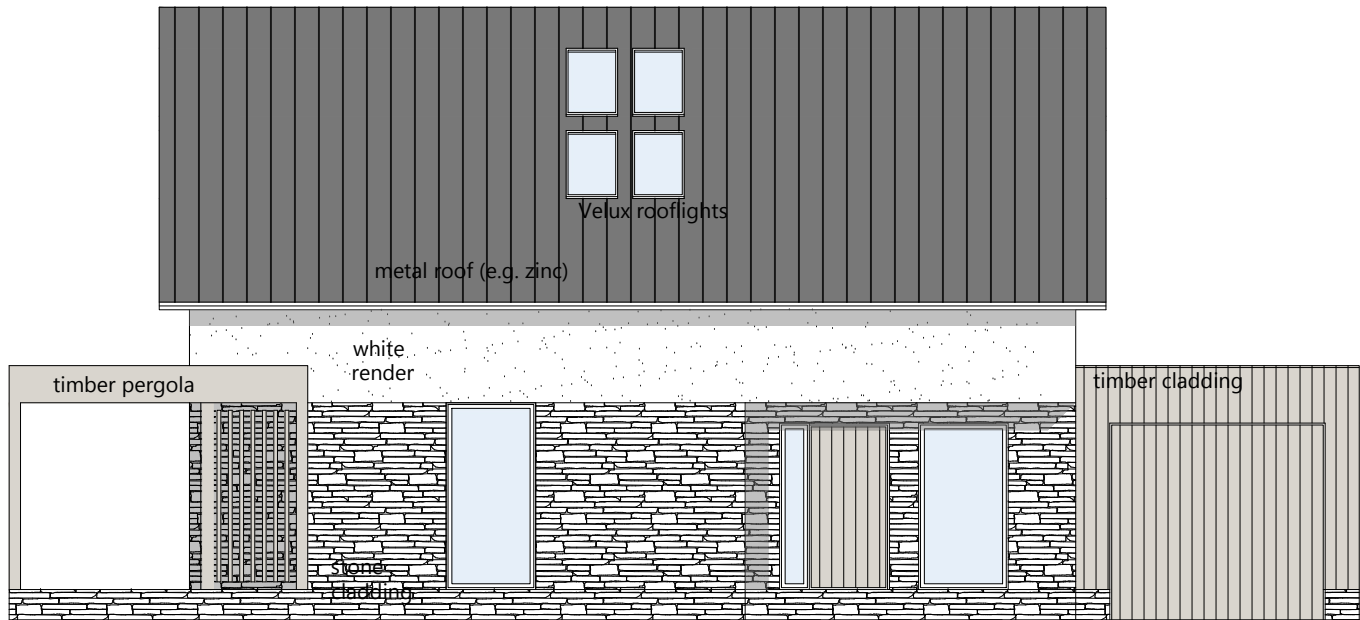


SIDE ELEVATION
SCALE 1:100

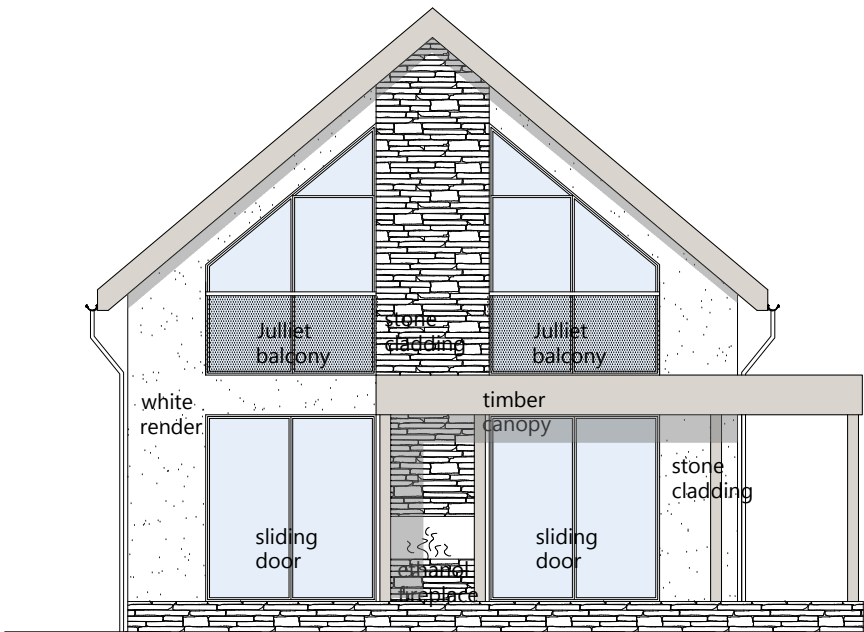

REAR ELEVATION
SCALE 1:100

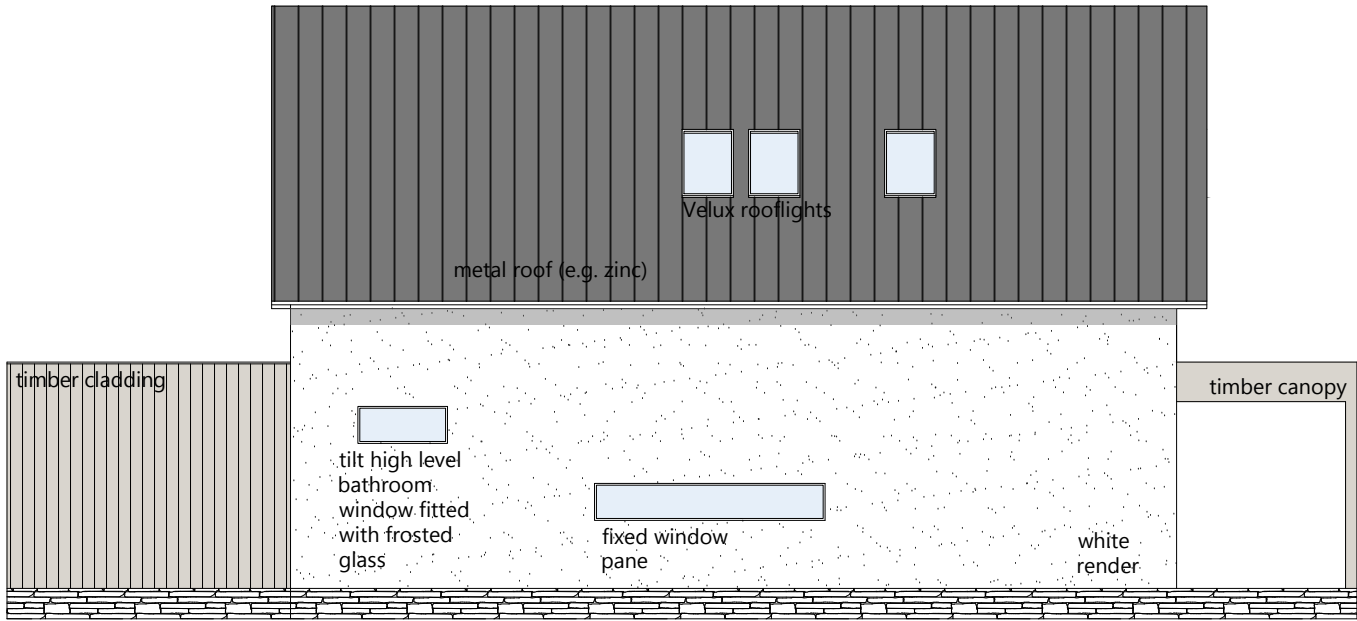

SIDE ELEVATION
SCALE 1:100

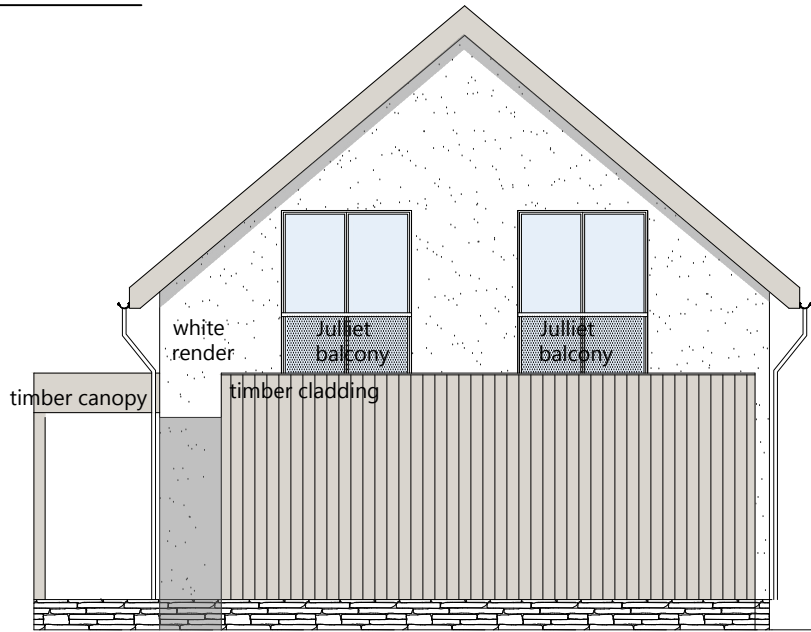

	
EBO DEVELOPMENT www.ebodevelopments.com	
Project: Design of the new house, Calderwood	
Drawing title: Elevations	
scale: 1:100@A3	dwg nr: 2401-0C-04
November 2024	
Concept design	