


FIRST FLOOR PLAN
SCALE 1:50

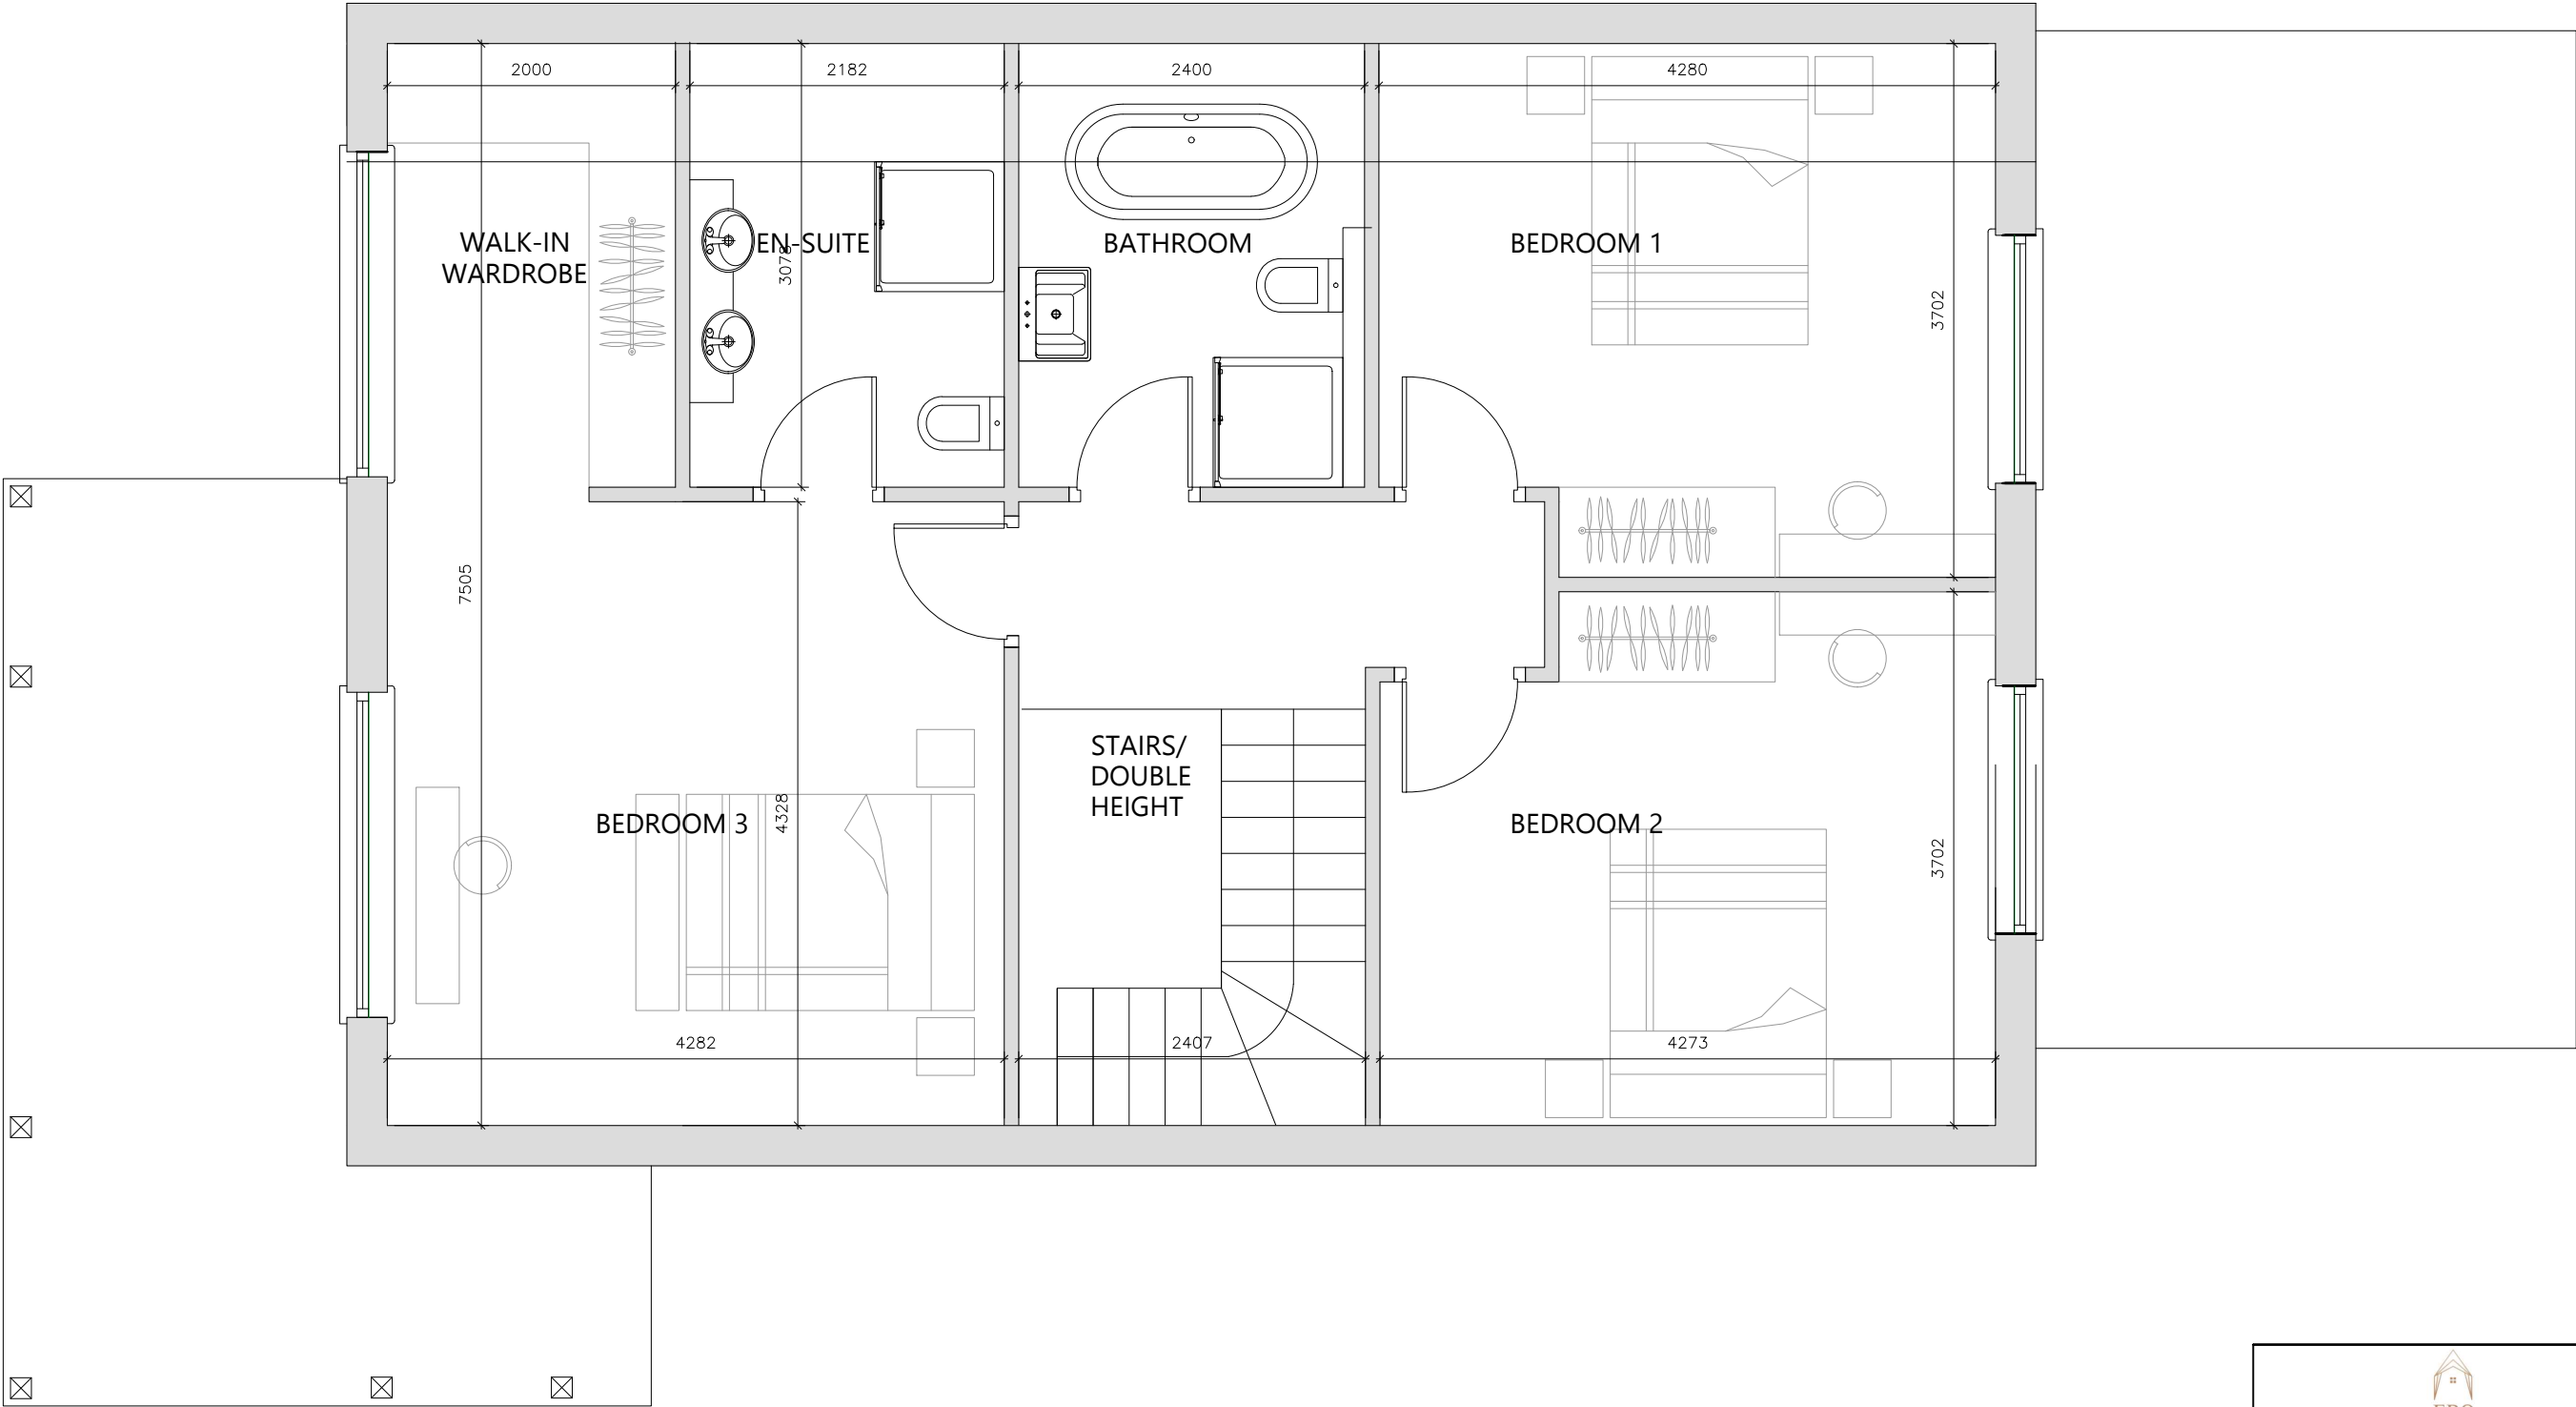

	
EBO DEVELOPMENT www.ebodevelopments.com	
Project: Design of the new house, Calderwood	
Drawing title: First floor plan	
scale: 1:50@A3	dwg nr: 2401-0C-03
November 2024	
Concept design	