


GROUND FLOOR PLAN
SCALE 1:50

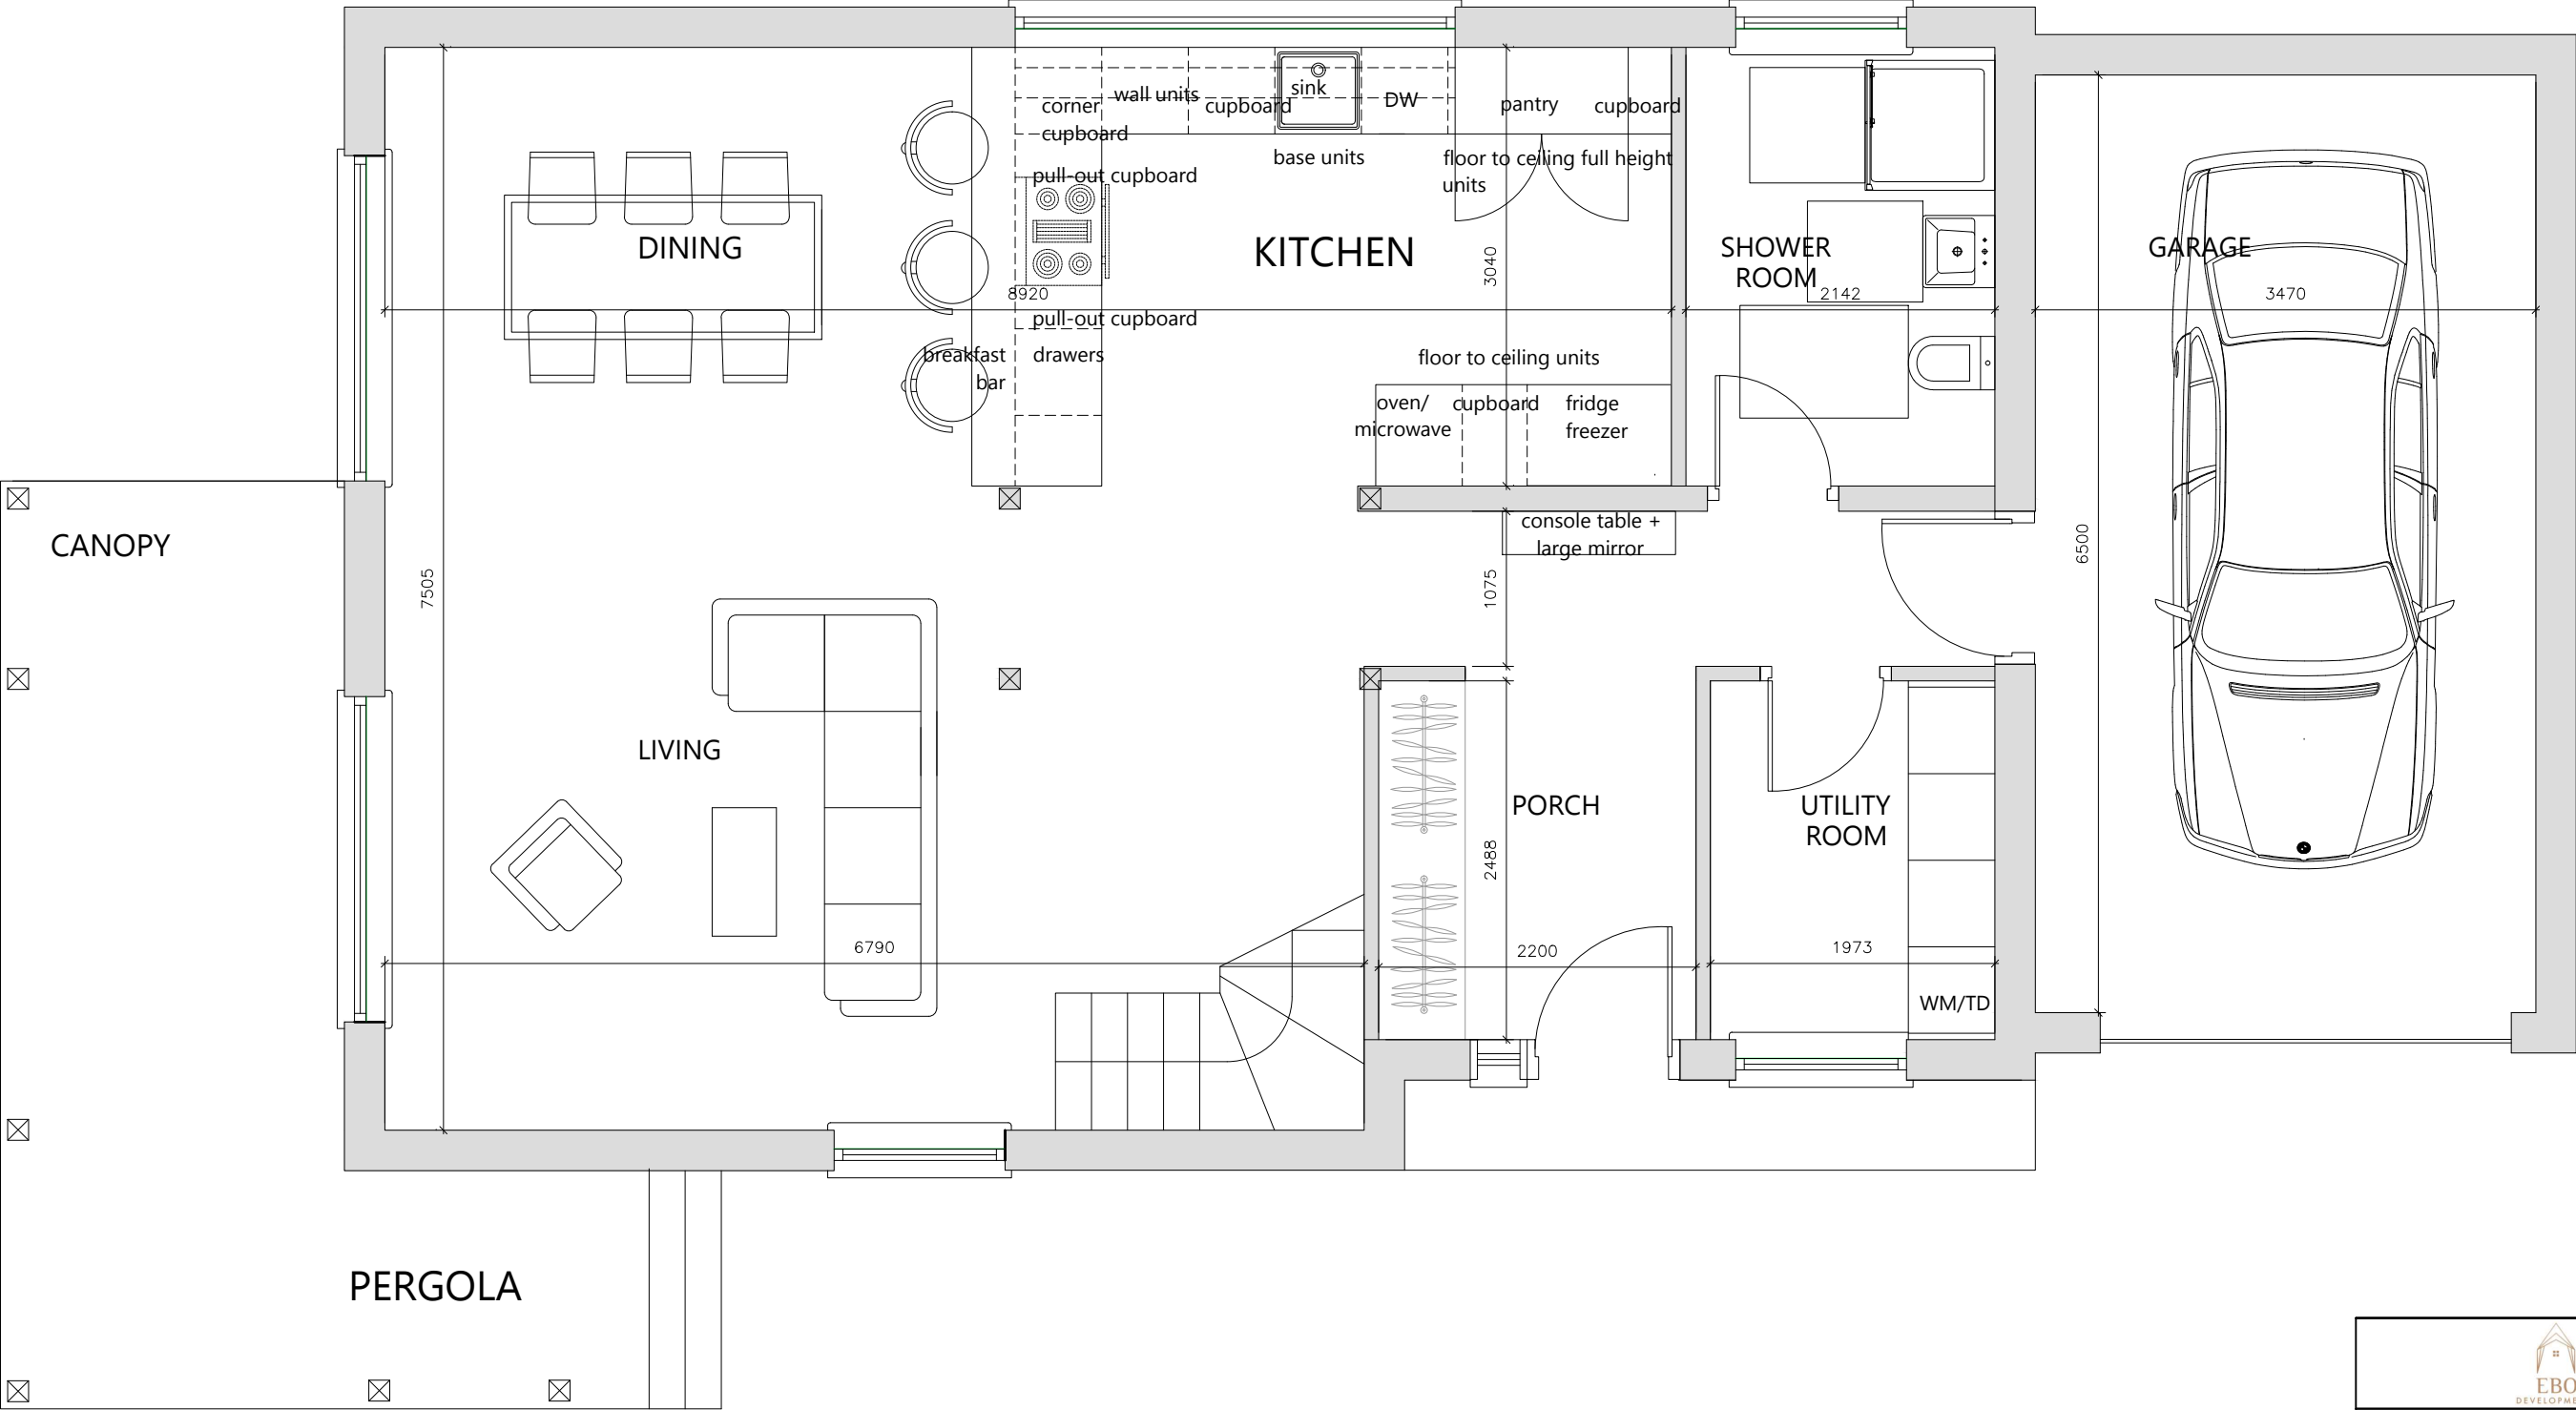

	
EBO DEVELOPMENT www.ebodevelopments.com	
Project: Design of the new house, Calderwood	
Drawing title: Ground floor plan	
scale: 1:50@A3	dwg nr: 2401-0C-02
November 2024	
Concept design	